SURVEYOR'S DESCRIPTION OF LAND PLATTED
HIGHLAND VILLAGE PHASE 3

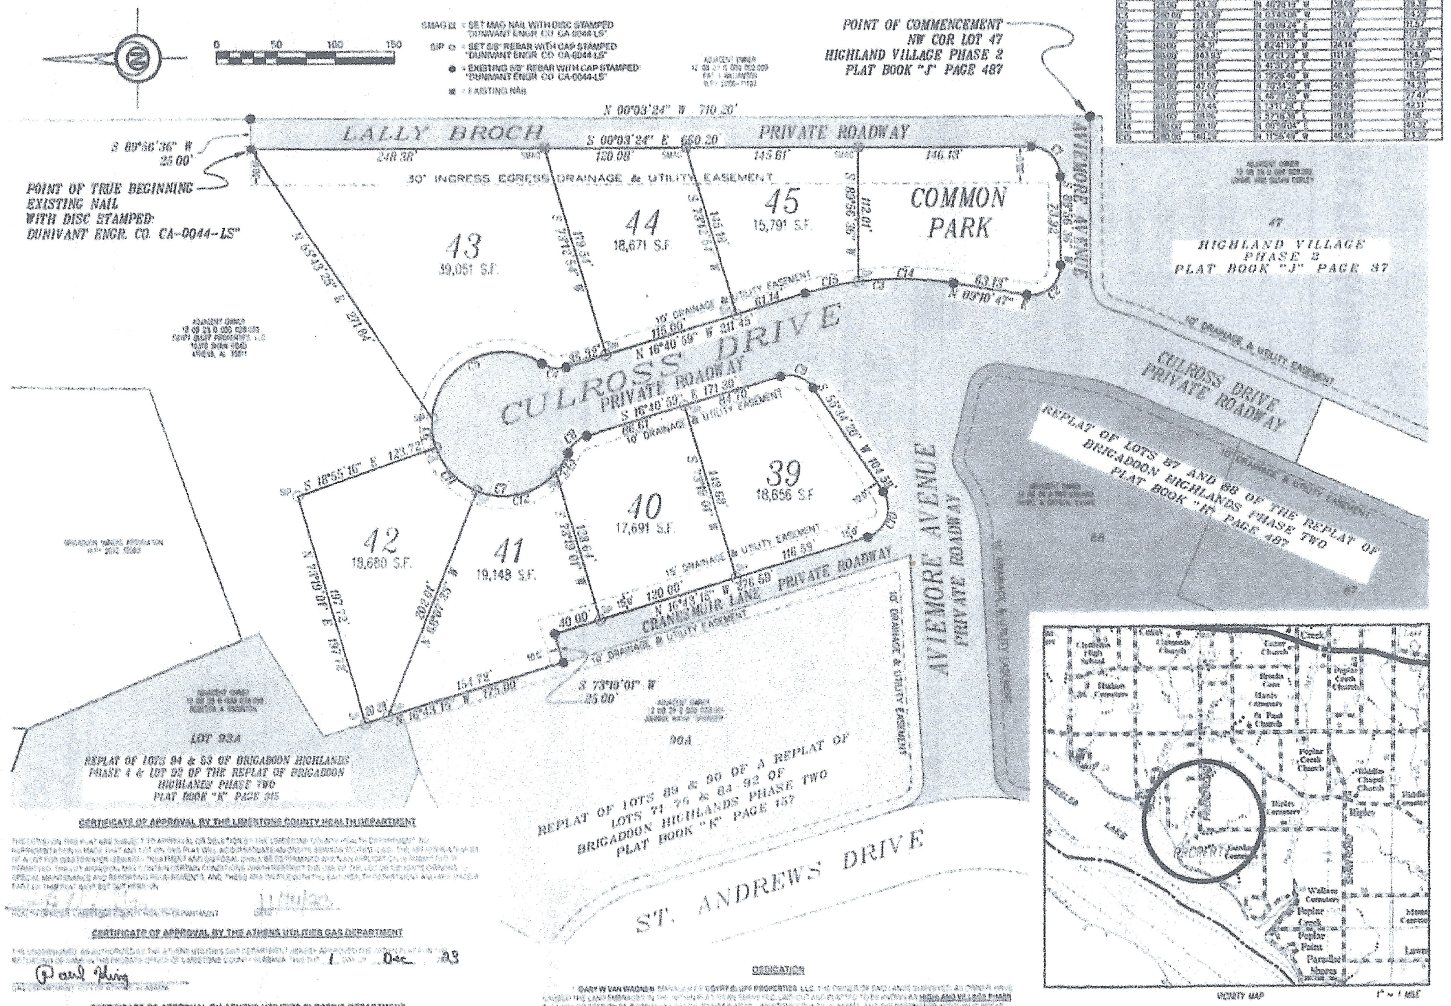

CERTIFICATE OF APPROVAL BY THE LIMESTONE COUNTY HEALTH DEPARTMENT

CERTIFICATE OF APPROVAL BY THE ATHENS UTILITIES GAS DEPARTMENT

CERTIFICATE OF APPROVAL BY ATHENS UTILITIES ELECTRIC DEPARTMENT

CERTIFICATE OF APPROVAL BY THE LIMESTONE COUNTY WATER AND SEWER AUTHORITY

CERTIFICATE OF APPROVAL BY THE LIMESTONE COUNTY ENGINEER

DEDICATION

ACKNOWLEDGEMENT

OFFICE OF THE JUDGE OF PROBATE

NOTES

ACKNOWLEDGMENT

FINAL PLAT
HIGHLAND VILLAGE
PHASE 3
DUNIVANT ENGINEERING COMPANY, INC.
ATHENS, AL 35611